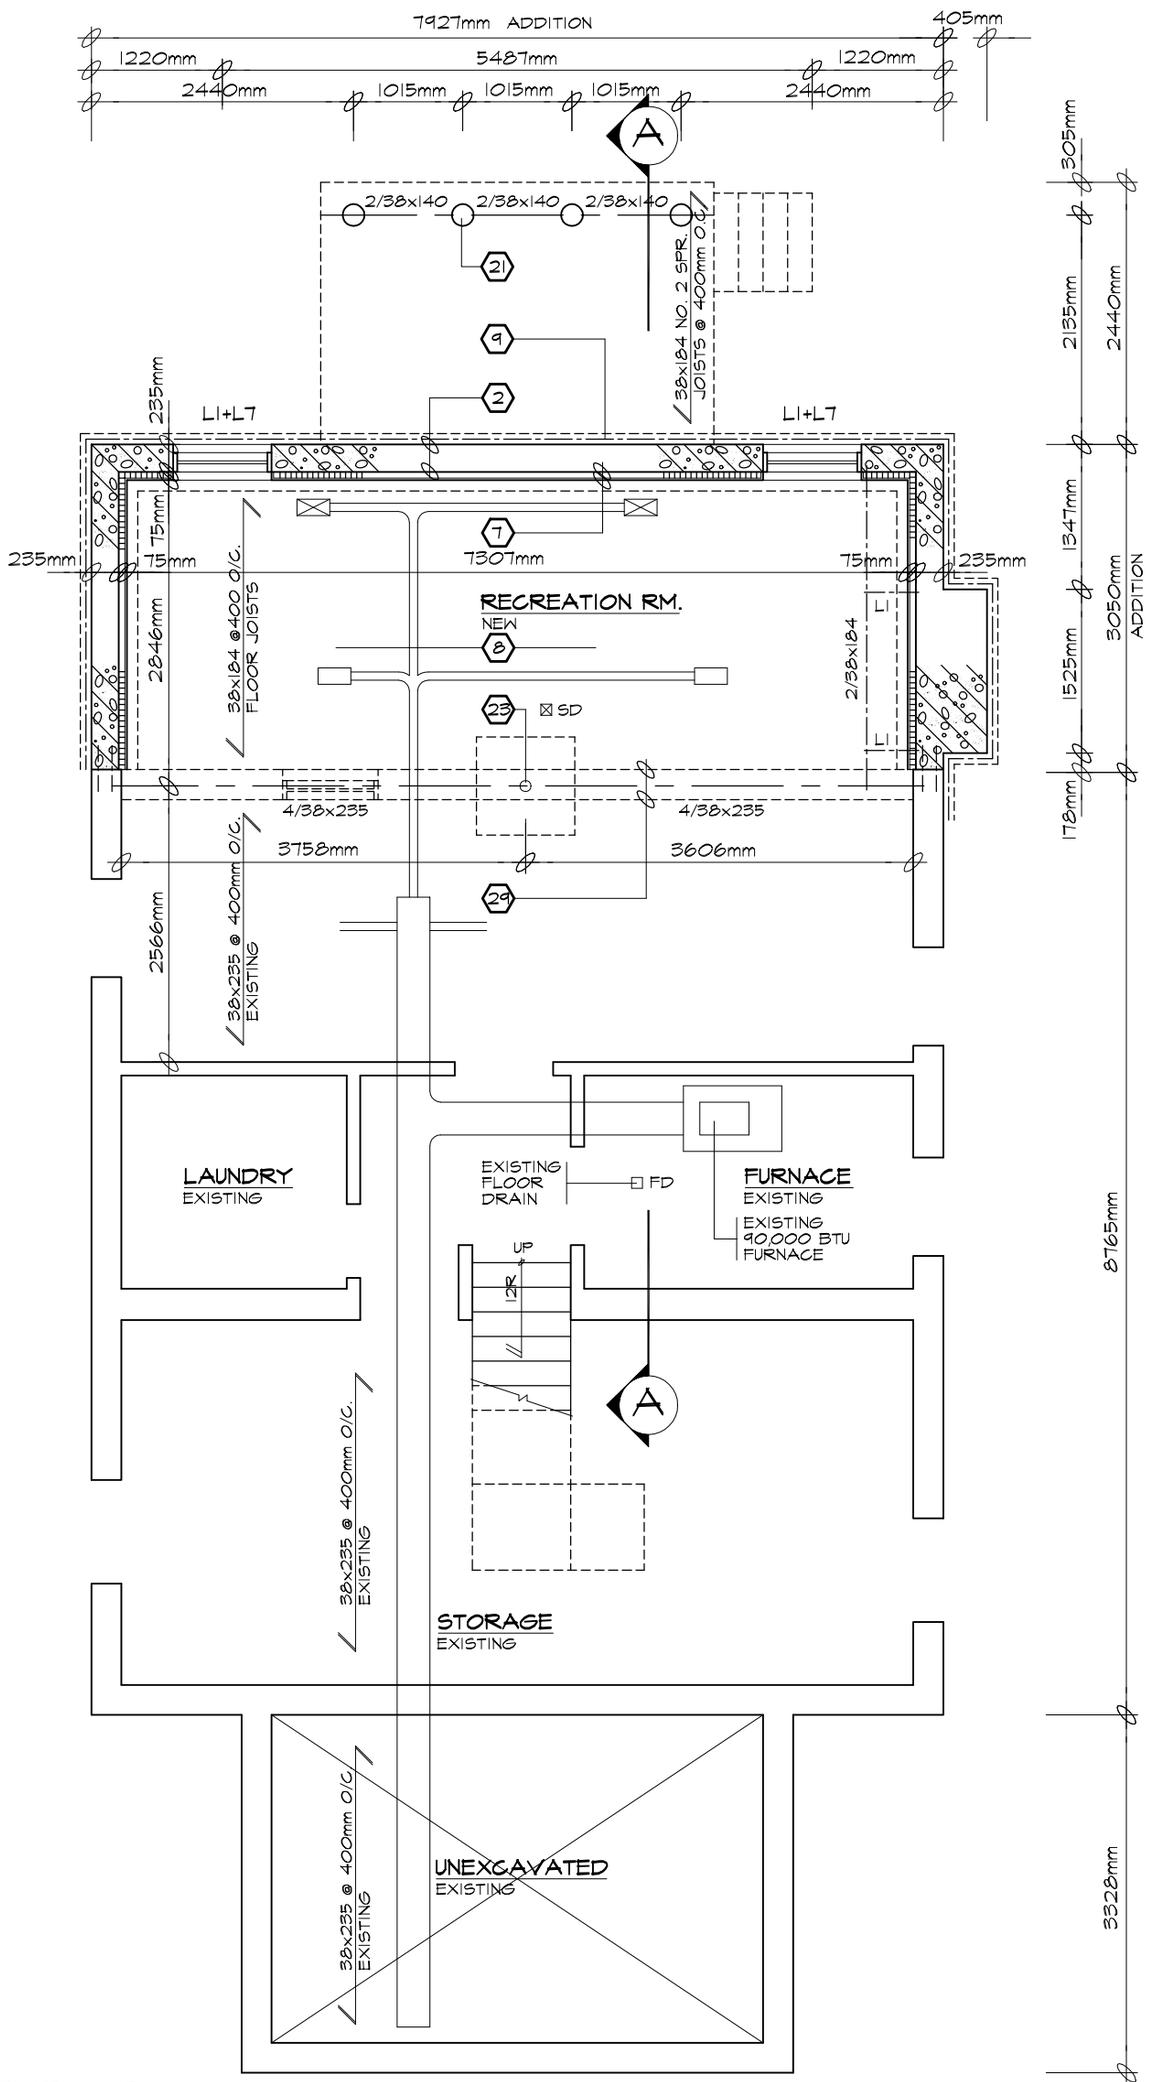

BASEMENT PLAN

SCALE 1:50

TACBOC
STANDARD DETAIL

TITLE
SAMPLE DRAWING
BASEMENT PLAN

DWG. NO.
A03b

2007