peterborough

# CHEMONG ROAD - PUBLIC OPEN HOUSE
## PROPERTY ACQUISITION AND EASEMENTS

DECEMBER 10, 2018 SCALE = 1:250

PROPOSED CURB
EXISTING PROPERTY LINE
EXISTING LOT LINE
PROPOSED OVERHEAD HYDRO

CITY OWNED PROPERTY
PARTIAL PURCHASE
FULL PURCHASE
TEMPORARY CONSTRUCTION EASEMENT
PDI EASEMENT

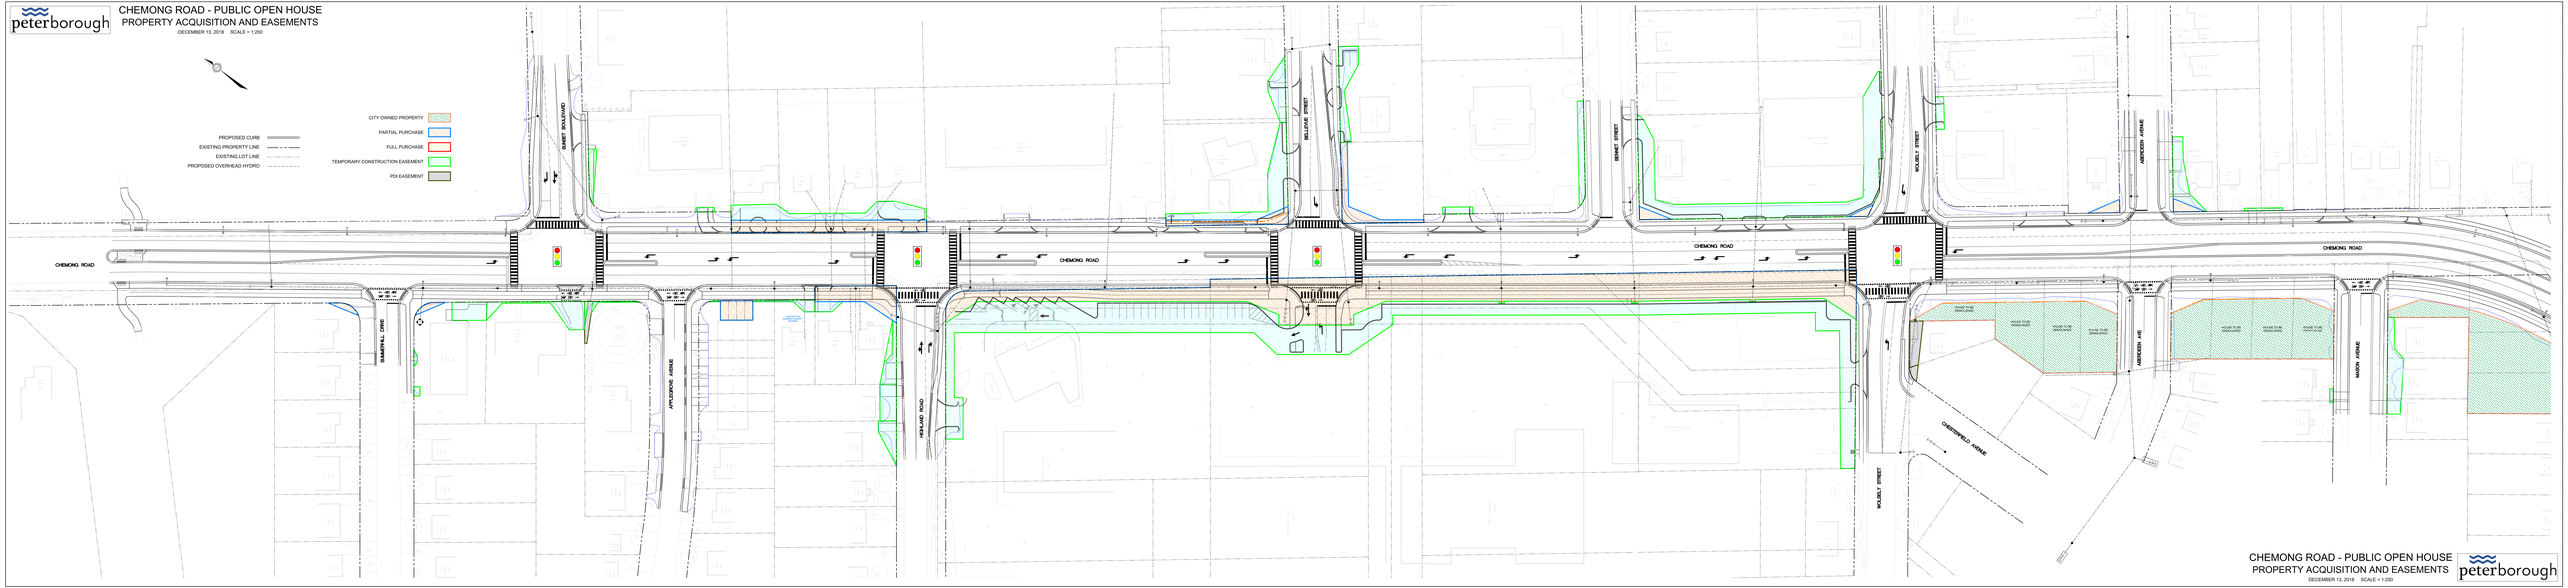



CHEMONG ROAD - PUBLIC OPEN HOUSE
PROPERTY ACQUISITION AND EASEMENTS
DECEMBER 10, 2018 SCALE = 1:250
peterborough